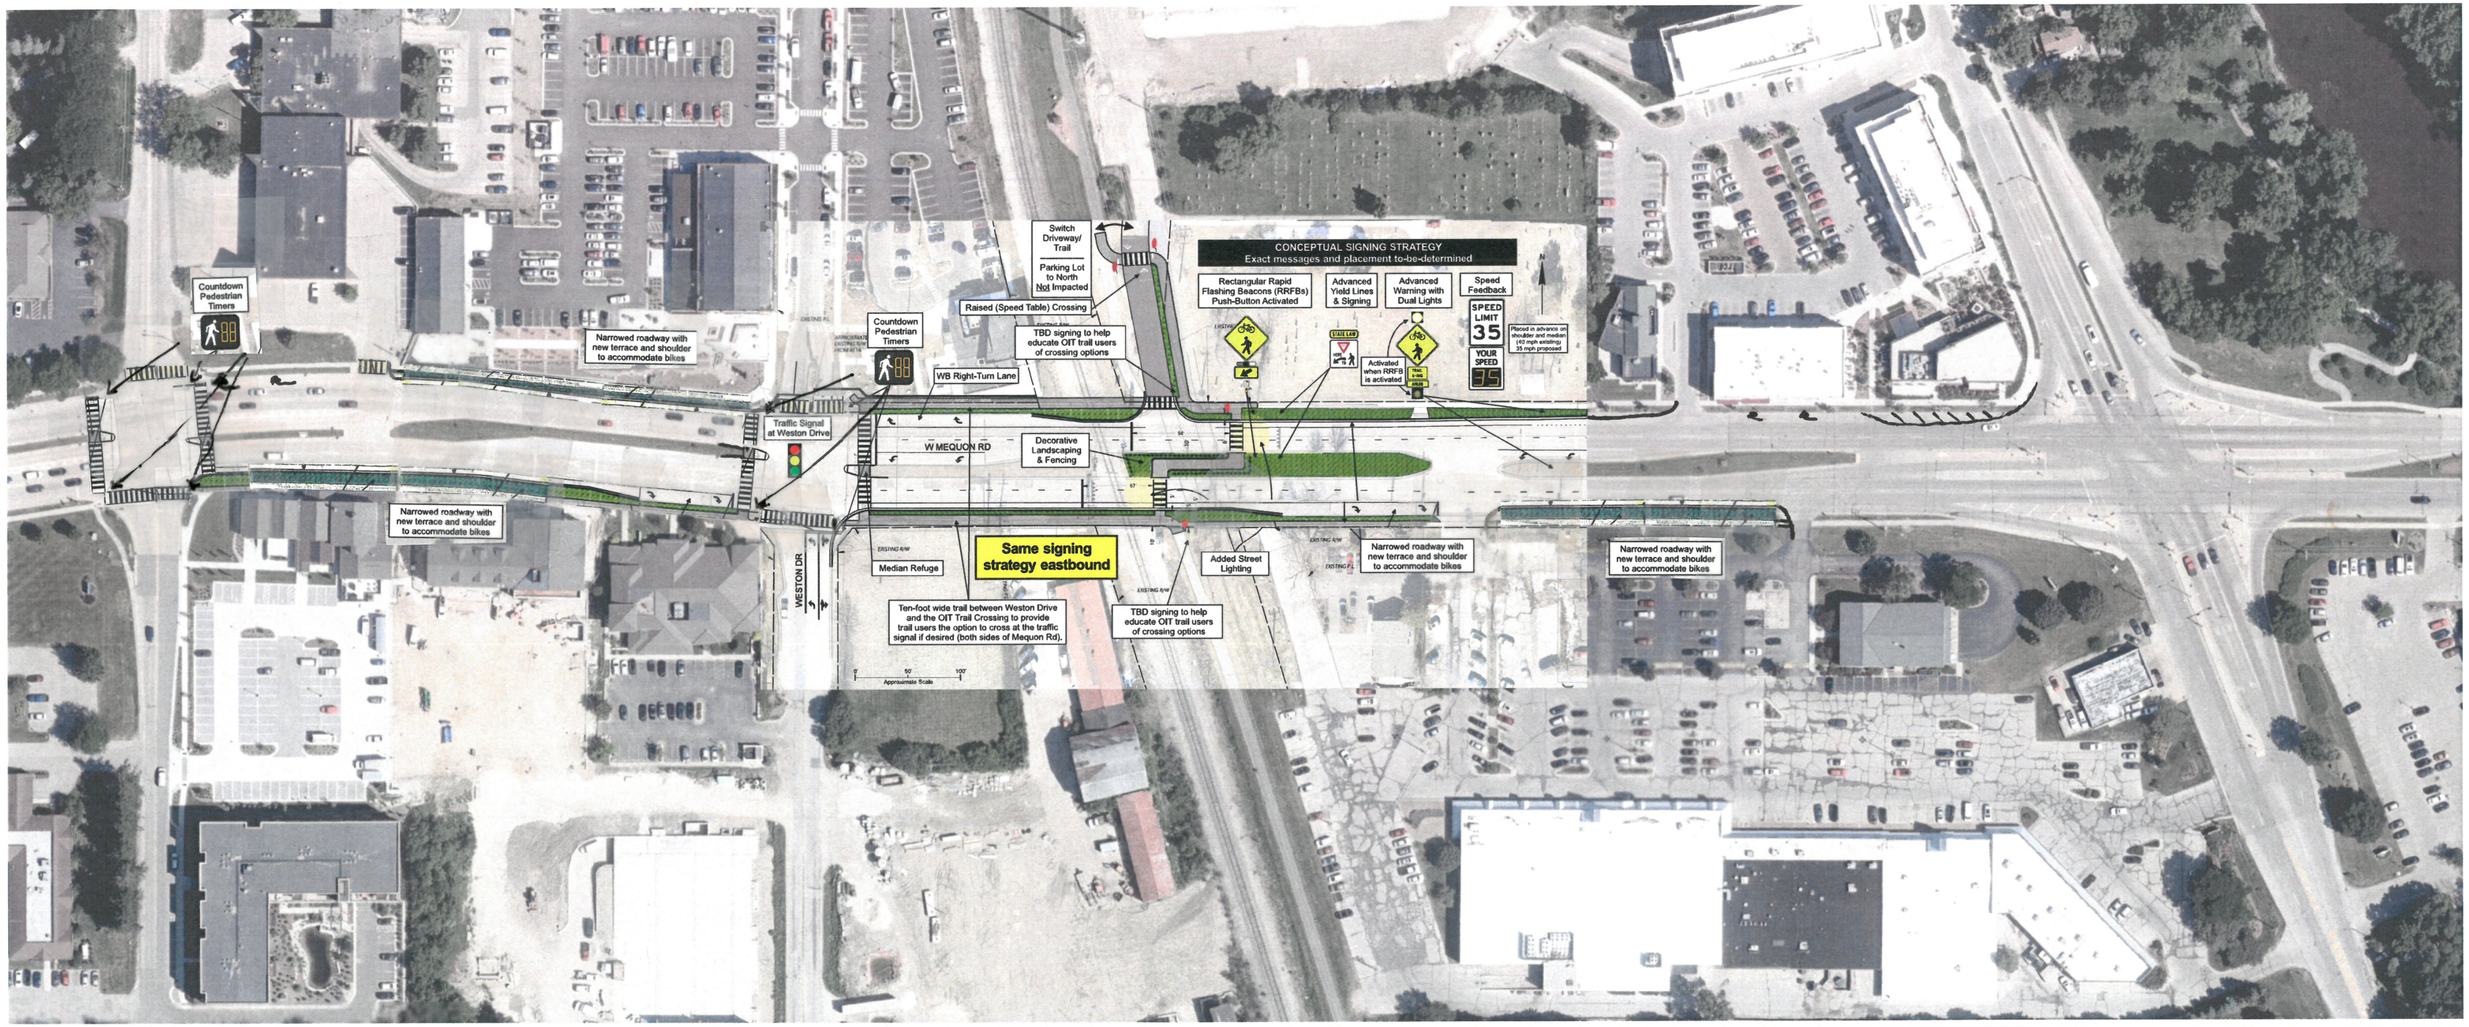

TADI
TRAFFIC ANALYSIS & DESIGN, INC.
2479 – 7-02-2020

EXHIBIT 2
CONCEPTUAL MEQUON ROAD OIT CROSSING
STAGGERED OFFSET WITH OPTION TO CROSS AT SIGNAL

MEQUON, WISCONSIN